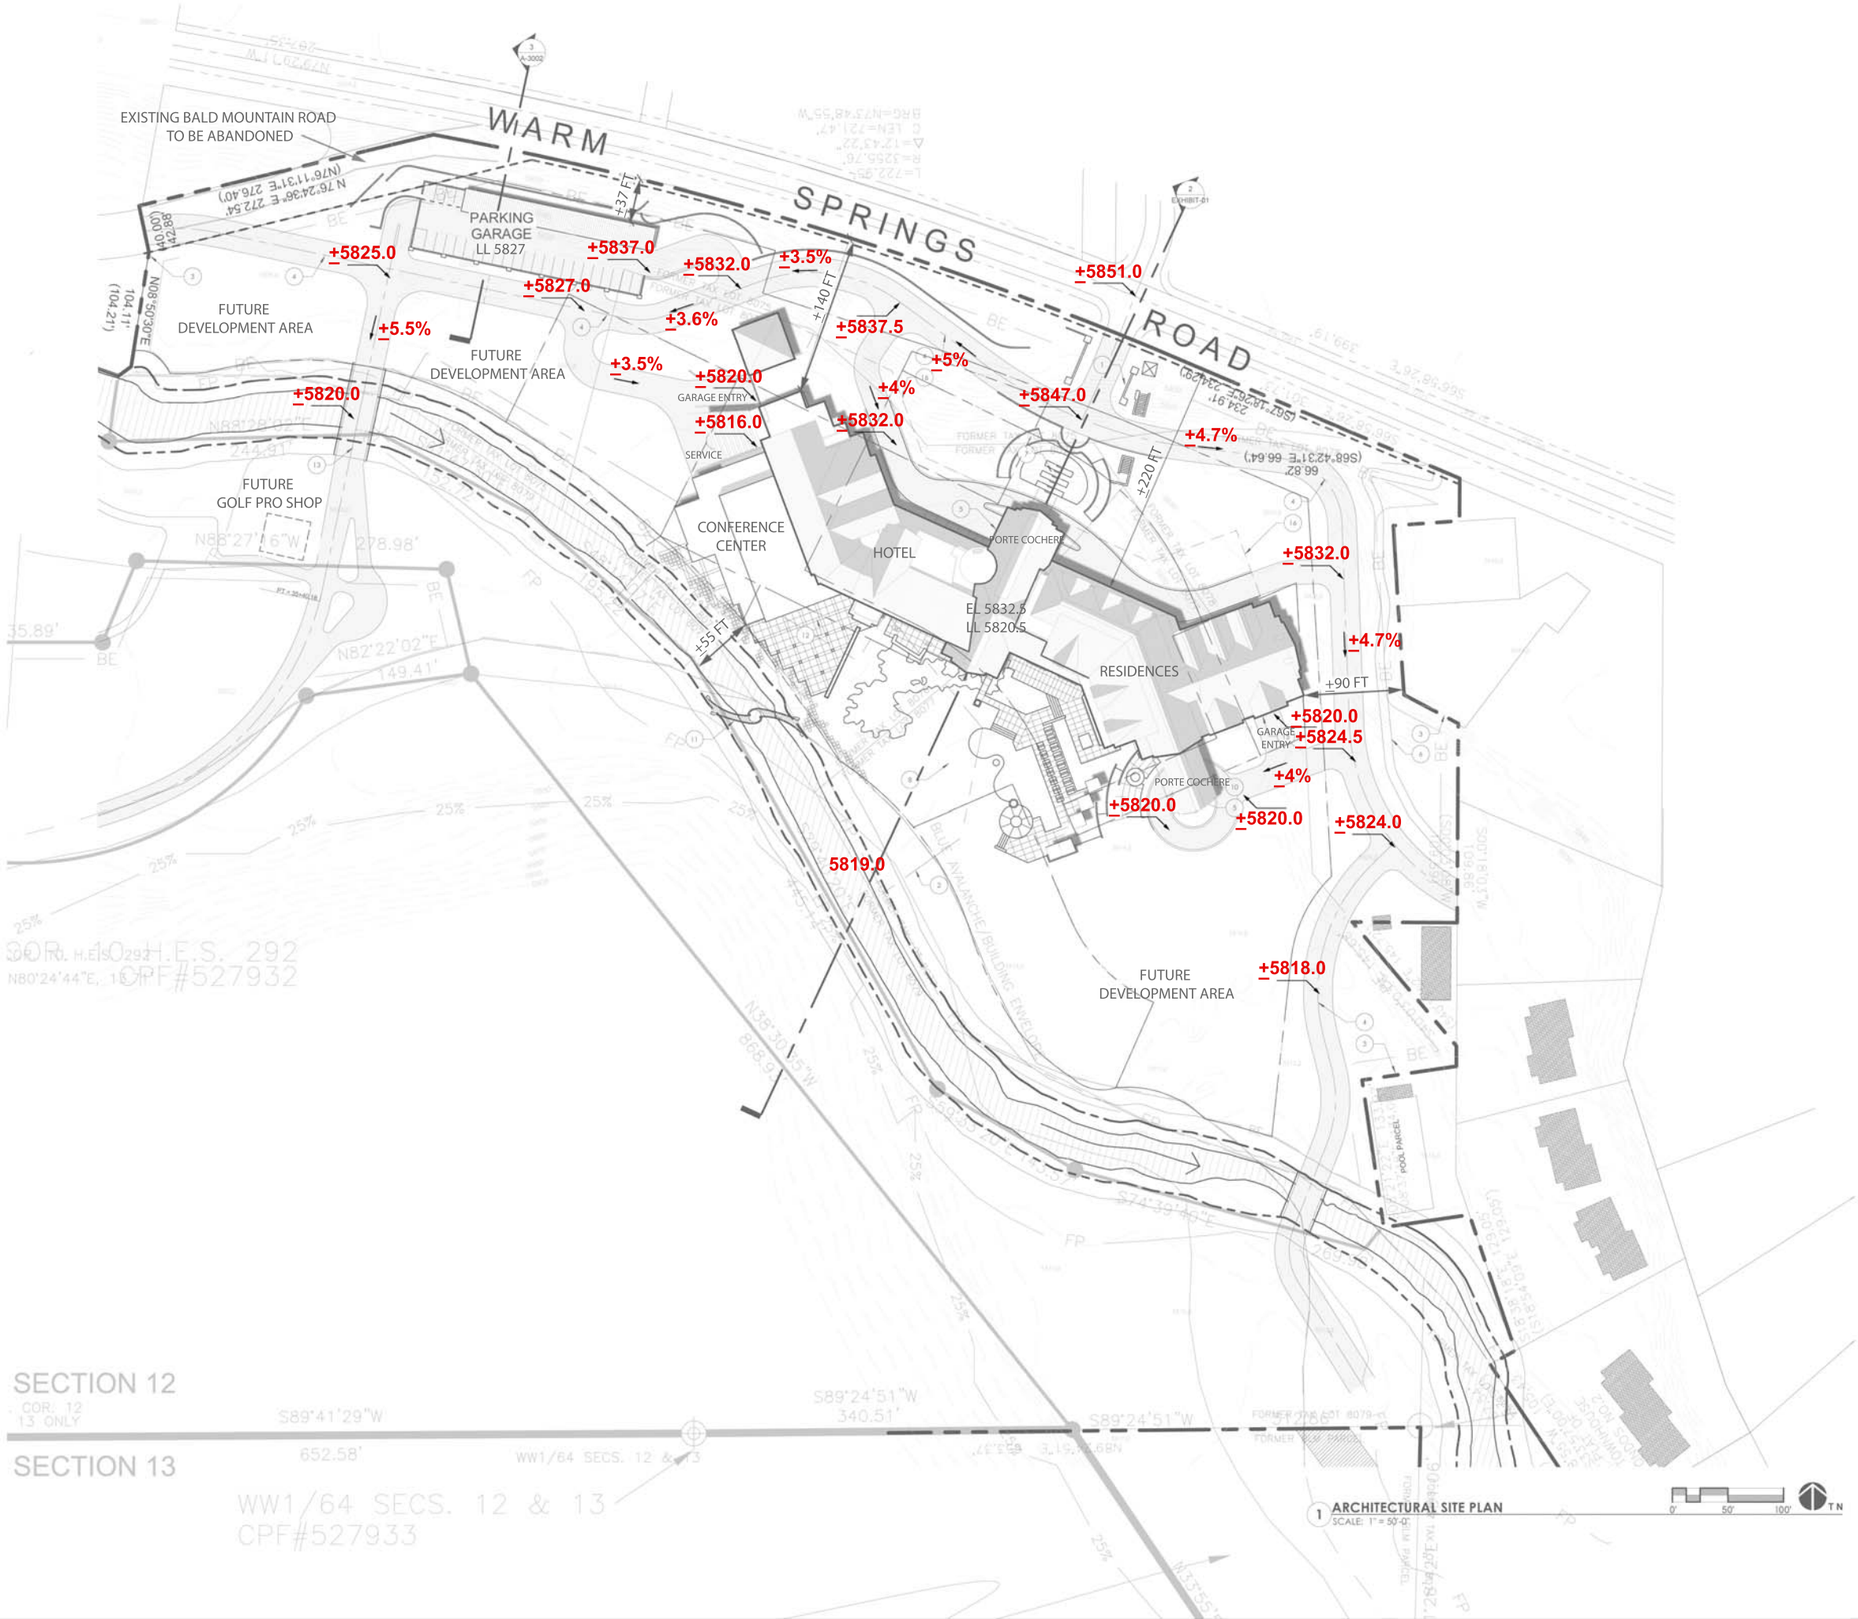

1 ARCHITECTURAL SITE PLAN
SCALE: 1" = 50'-0"

Allen + Philp
architects • interiors
7154 East Stetson Drive
Fourth Floor
Scottsdale, Arizona 85251
480 990 2800 Fax 480 990 3800
www.allenphilp.com

KEYNOTES

#	DESCRIPTION
1	RESORT ENTRY WITH DIRECTIONAL AND MONUMENT SIGNAGE
2	COUNTY / CITY LIMITS
3	PROPERTY LINE
4	CENTERLINE OF NEW ROAD
5	PORTE COCHERE
6	PEDESTRIAN PATH
7	MAIN ENTRY WATER FEATURE
8	EVENT LAWN
9	DASHED LINE INDICATES PORTABLE EVENT TENT
10	RESIDENTIAL DROP-OFF
11	DECORATIVE BRIDGE TRAIL CONNECTION
12	EVENT TERRACE
13	VEHICULAR AND PEDESTRIAN BRIDGE
14	LOADING DOCK
15	ENTRY TO UNDERGROUND GARAGE
16	DASHED LINE INDICATES PARKING GARAGE BELOW

WARM SPRINGS RANCH RESORT

Project Address: WARM SPRINGS ROAD KETCHUM, IDAHO
Project Issue Date: 12/14/2011
Project Number: AP1103
Project Status: SCHEMATIC DESIGN
Reviewed By: STAFF

NUM.	ISSUE TITLE	DATE

SPOT GRADE STUDY

ARCHITECTURAL SITE PLAN

A-1112

NOT FOR CONSTRUCTION

© 2011 copyright ALLEN + PHILP ARCHITECTS PC